ROUND ROCK, TEXAS

CITY OF ROUND ROCK
DEPARTMENT OF TRANSPORTATION

OLD SETTLERS EXTENSION PRELIMINARY LAYOUT

LIMITS: FROM N RED BUD LN TO CR 110

NET LENGTH OF PROJECT: 4007.48 FT = 0.759 MI
ROADWAY: 3777.48 FT = 0.715 MI
BRIDGE: 230.00 FT = 0.044 MI

ROADWAY	FUNCTIONAL CLASSIFICATION	DESIGN SPEED
OLD SETTLERS BLVD	URBAN ARTERIAL	45 MPH
RED BUD LN	URBAN ARTERIAL	45 MPH
PORANO CIR	LOCAL STREET	30 MPH

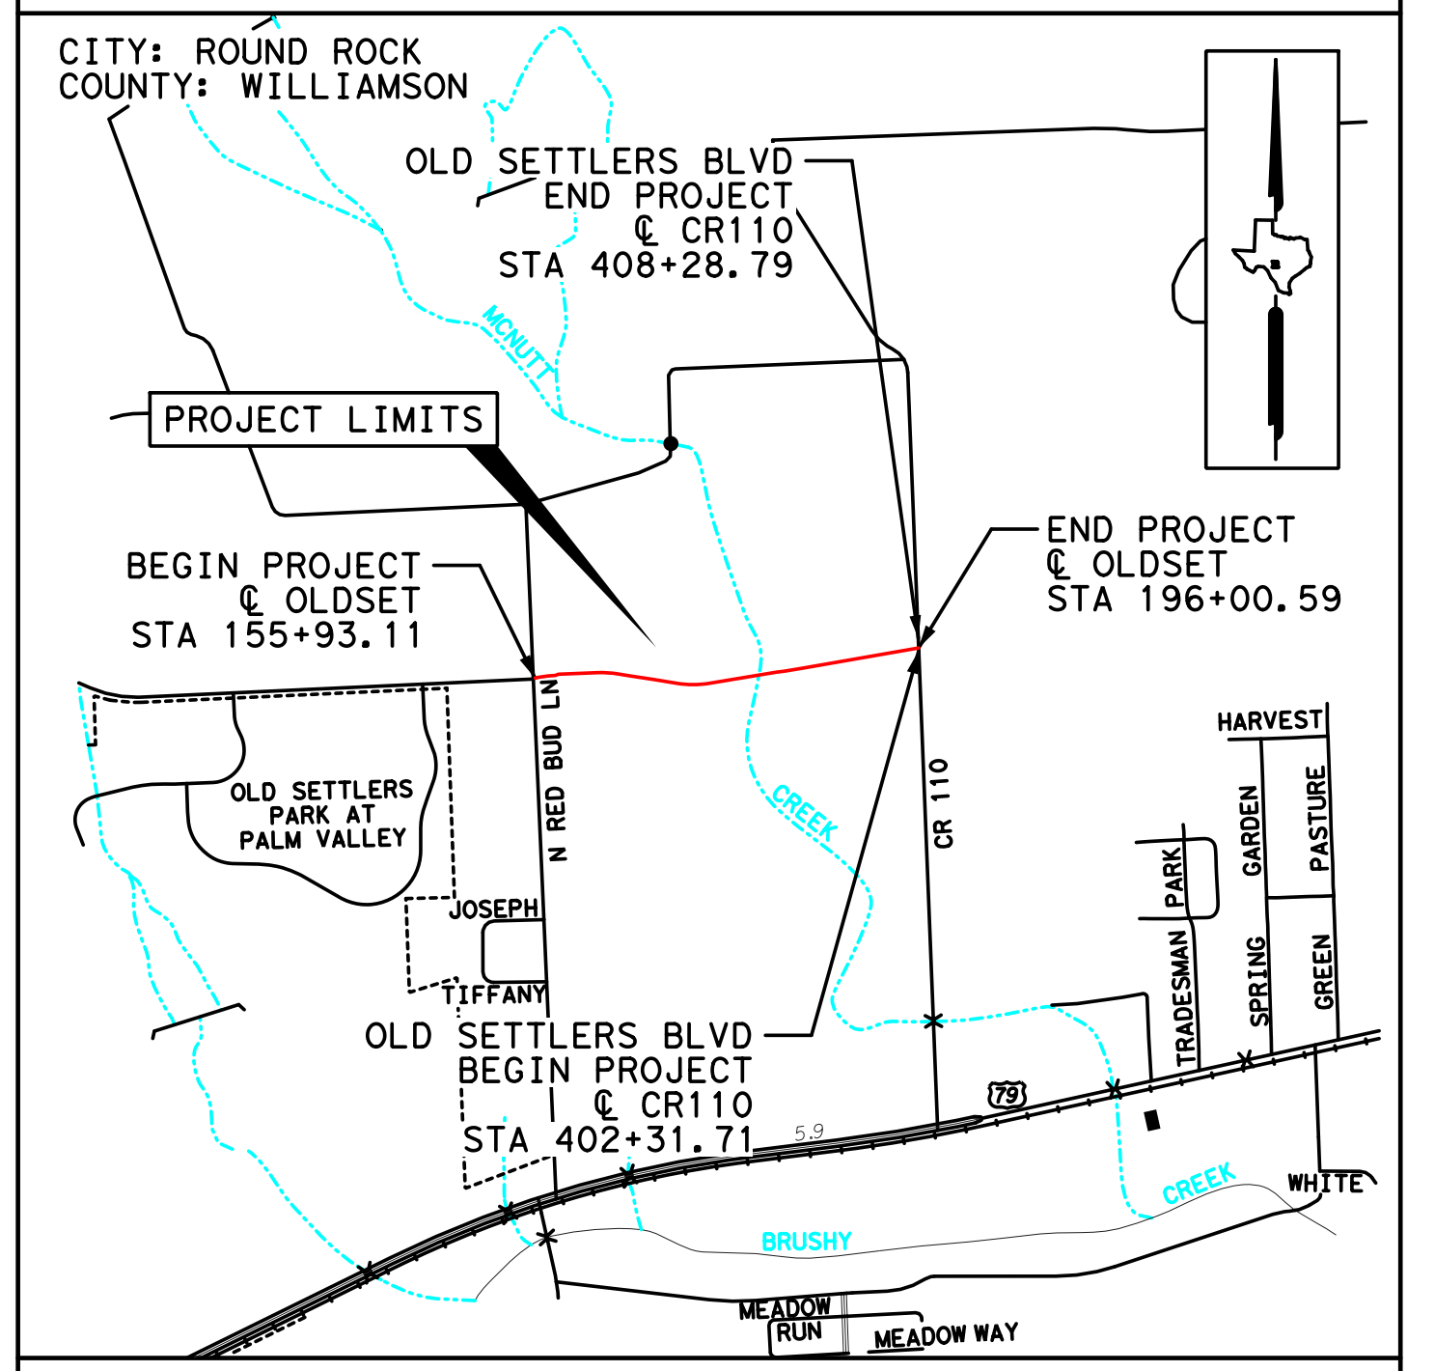
CITY: ROUND ROCK
COUNTY: WILLIAMSON
OLD SETTLERS BLVD END PROJECT ℄ CR110 STA 408+28.79
PROJECT LIMITS
BEGIN PROJECT ℄ OLDSET STA 155+93.11
END PROJECT ℄ OLDSET STA 196+00.59
MCNUTT
CREEK
N RED BUD LN
CR 110
OLD SETTLERS PARK AT PALM VALLEY
JOSEPH
TIFFANY
OLD SETTLERS BLVD BEGIN PROJECT ℄ CR110 STA 402+31.71
79
5.9
HARVEST
PARK
GARDEN
PASTURE
TRADESMAN
SPRING
GREEN
CREEK
WHITE
BRUSHY
MEADOW RUN
MEADOW WAY

LOCATION MAP: NTS
EXCEPTIONS: NONE
EQUATIONS: NONE
RAILROAD CROSSINGS: NONE

0 100′ 200′
SCALE: 1" = 100′ HORZ
= 10′ VERT

PRELIMINARY

DOCUMENT INCOMPLETE:
PREPARED FOR PUBLIC MEETING
NOT INTENDED FOR PERMIT,
BIDDING OR CONSTRUCTION

NOT A BIDDING DOCUMENT
10/25/2023
DATE

VICTORIA VALDEZ, P.E.
P.E. #129812

AGUIRRE & FIELDS
ENGINEERING INNOVATORS
TBPE FIRM REGISTRATION #739

Aguirre & Fields, LP
12708 Riata Vista Cir
Suite A-109
Ausitn, Texas 78727
TBPE F-739

OLD SETTLERS EXTENSION
PRELIMINARY LAYOUT

SHEET 1 OF 1

FILE: c:\pw-af\pw-af-prod\victoria.valdez@aguirre-fields.com\d0237059\13023RPLN_OPEN-HOUSE.dgn

DATE: 10/25/2023 11:00:17 AM

ROADWAY LEGEND:

- EXIST ROW
- PROP ROW
- PROPERTY LINE
- PROP FENCE
- PROP ROADWAY
- PROP BRIDGE
- PROP SIDEWALK/SUP
- PROJECT BY OTHERS
- PAVEMENT REMOVAL
- PROP SIGNAL
- EXIST TRAFFIC
- PROP TRAFFIC

UTILITY LEGEND:

LEVEL B	LEVEL C/D	
		NE LINE
—FOC(B)—	—FOC(D)—	FIBER OPTIC LINE
—C(B)—	—C(D)—	CABLE TV LINE
—W(B)—	—W(D)—	WATER LINE
—WW(B)—	—WW(C)—	WASTEWATER LINE
—FM(B)—	—FM(D)—	FORCE MAIN LINE
—SD(B)—	—SD(C)—	STORM DRAIN LINE
—G(B)—	—G(D)—	GAS LINE
—E(B)—	—E(D)—	ELECTRIC LINE
		OVERHEAD UTILITY LINE

- TMH TELEPHONE MANHOLE
- TPED TELEPHONE PEDESTAL
- FHH FIBER OPTIC HAND HOLE
- FVLT FIBER OPTIC VAULT
- CPED CABLE TV PEDESTAL
- CCAB CABLE TV CABINET
- FH FIRE HYDRANT
- WV WATER VALVE
- WVP WATER VENT PIPE
- WMH WATER MANHOLE
- WVLT WATER VAULT
- WM WATER VENT PIPE
- WWMH WASTEWATER MANHOLE
- CO WASTEWATER CLEAN OUT
- LS LIFTSTATION
- SDMH STORM DRAIN MANHOLE
- CP CONTROL POINT
- GTS GAS TEST STATION
- PP POWER POLE
- PP/R POWER POLE W/RISER
- CWP CROSSWALK POLE
- EB ELECTRIC BOX
- EM ELECTRIC METER
- EPED ELECTRIC PEDESTAL
- LP LIGHT POLE
- TSP TRAFFIC SIGNAL POLE
- TCB TRAFFIC CONTROL BOX
- GUY WIRE
- UTILITY CONTINUATION
- UTILITY END POINT
- ABN. ABANDONED UTILITY
- OH OVERHEAD UTILITIES

UTILITY/OWNER:

TELEPHONE (T) = AT&T
FIBER OPTIC CABLE (FOC) = AT&T
FIBER OPTIC CABLE (FOC1) = MCI/VERIZON
CABLE TV (C) = SPECTRUM (CHARTER)
WATER (W) = CITY OF ROUND ROCK
WATER (W1) = JONAH WATER SUD
WASTEWATER (WW) = CITY OF ROUND ROCK
FORCE MAIN (FM) = CITY OF ROUND ROCK
STORM SEWER (SS) = CITY OF ROUND ROCK
GAS (G) = ATMOS ENERGY
ELECTRIC (E) = ONCOR ELECTRIC
ELECTRIC (E TRANS) = ONCOR ELECTRIC TRANS

2025 PROJECTED TRAFFIC VOLUMES:

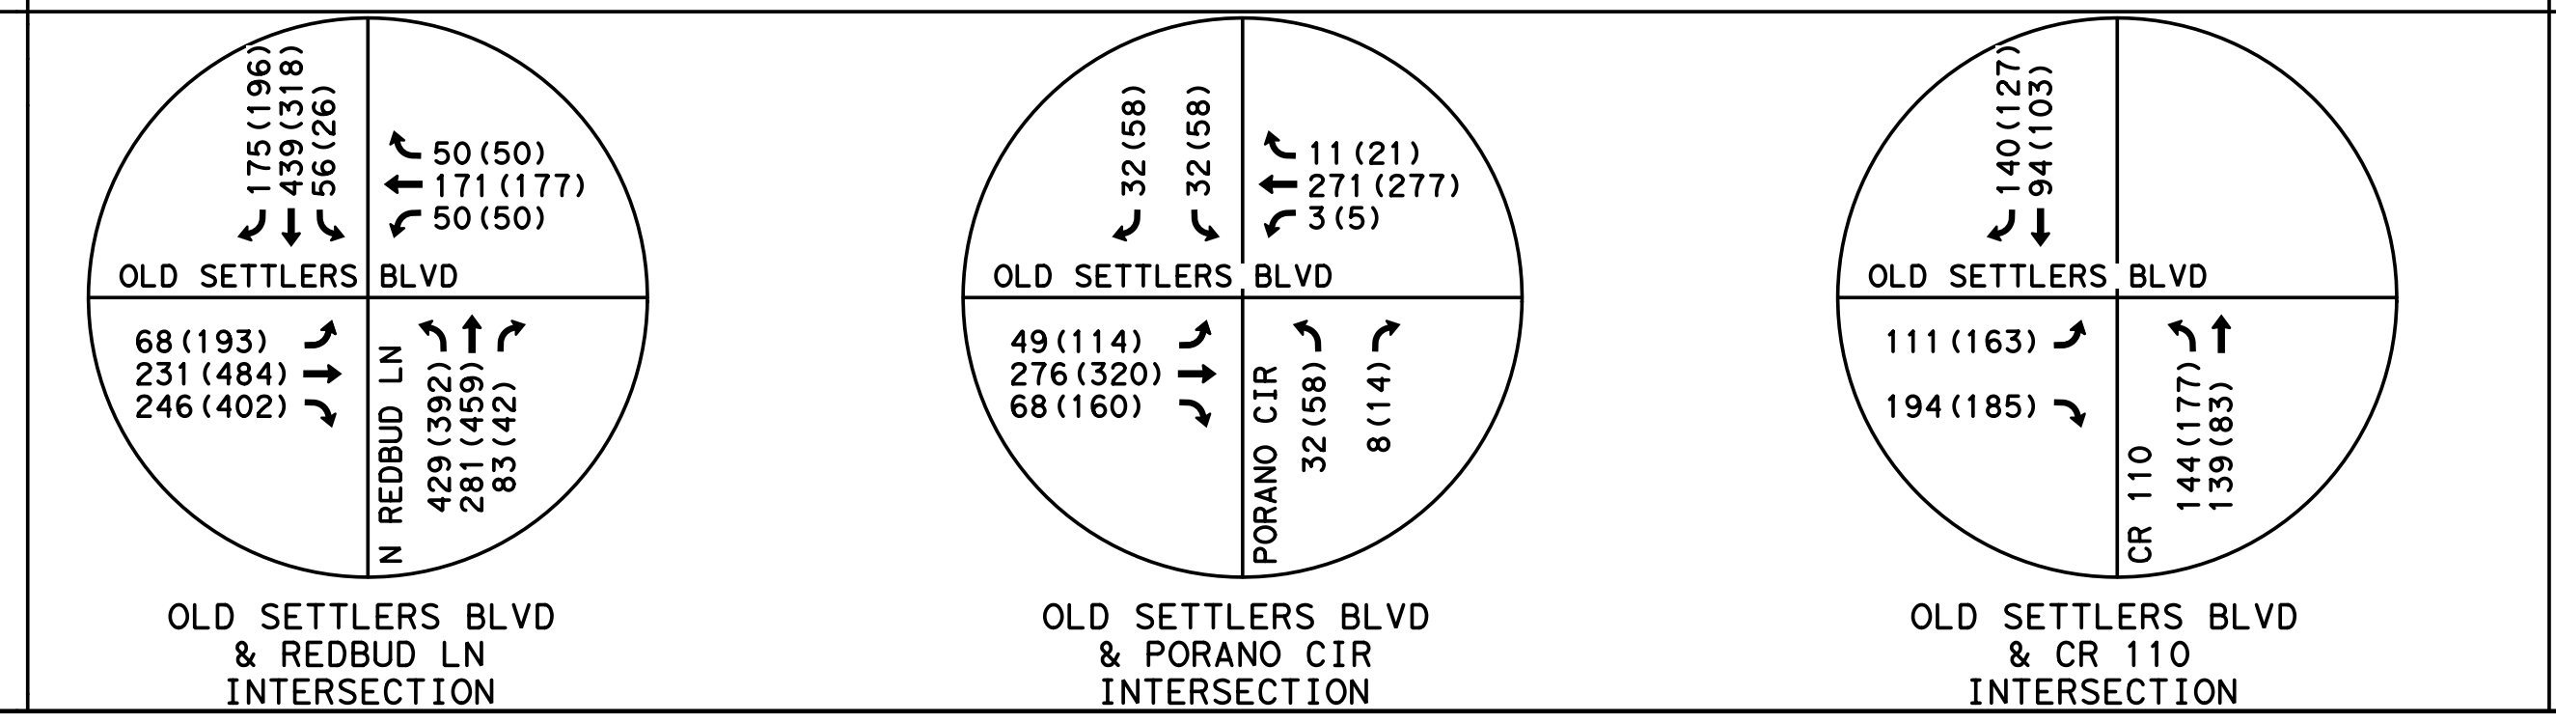

OLD SETTLERS BLVD & REDBUD LN INTERSECTION

OLD SETTLERS BLVD & PORANO CIR INTERSECTION

OLD SETTLERS BLVD & CR 110 INTERSECTION

2040 PROJECTED TRAFFIC VOLUMES:

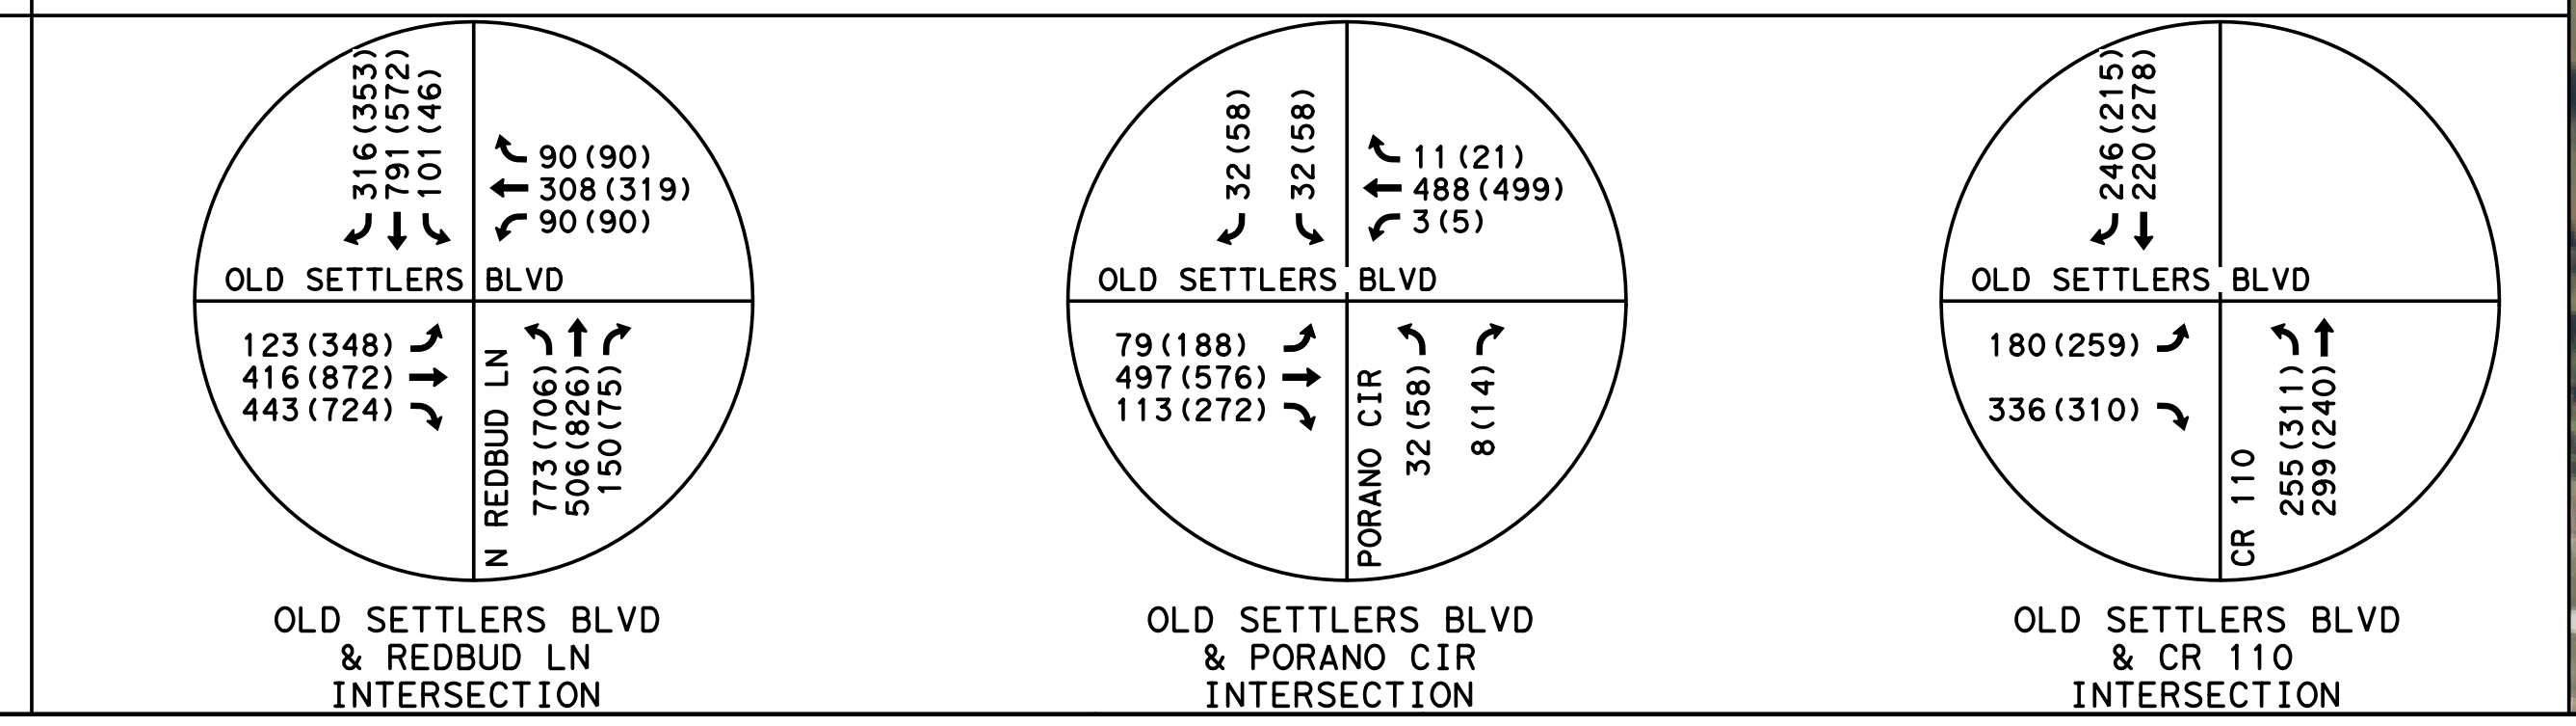

OLD SETTLERS BLVD & REDBUD LN INTERSECTION

OLD SETTLERS BLVD & PORANO CIR INTERSECTION

OLD SETTLERS BLVD & CR 110 INTERSECTION

ROUND ROCK, TEXAS

CITY OF ROUND ROCK
DEPARTMENT OF TRANSPORTATION

OLD SETTLERS EXTENSION
PRELIMINARY LAYOUT

LIMITS: FROM N RED BUD LN TO CR 110

NET LENGTH OF PROJECT: 4007.48 FT = 0.759 MI
ROADWAY: 3777.48 FT = 0.715 MI
BRIDGE: 230.00 FT = 0.044 MI

ROADWAY / FUNCTIONAL CLASSIFICATION / DESIGN SPEED
OLD SETTLERS BLVD URBAN ARTERIAL 45 MPH
RED BUD LN URBAN ARTERIAL 45 MPH
PORANO CIR LOCAL STREET 30 MPH

LOCATION MAP: NTS
EXCEPTIONS: NONE
EQUATIONS: NONE
RAILROAD CROSSINGS: NONE
SCALE: 1" = 100′ HORZ
= 10′ VERT

PRELIMINARY
DOCUMENT INCOMPLETE:
PREPARED FOR PUBLIC MEETING
NOT INTENDED FOR PERMIT,
BIDDING OR CONSTRUCTION

NOT A BIDDING DOCUMENT
10/25/2023
DATE
VICTORIA VALDEZ, P.E.
P.E. #129812

AGUIRRE & FIELDS
ENGINEERING INNOVATORS
TBPE FIRM REGISTRATION #739
Aguirre & Fields, LP
12708 Riata Vista Cir
Suite A-109
Ausitn, Texas 78727
TBPE F-739

OLD SETTLERS EXTENSION
PRELIMINARY LAYOUT
SHEET 1 OF 1