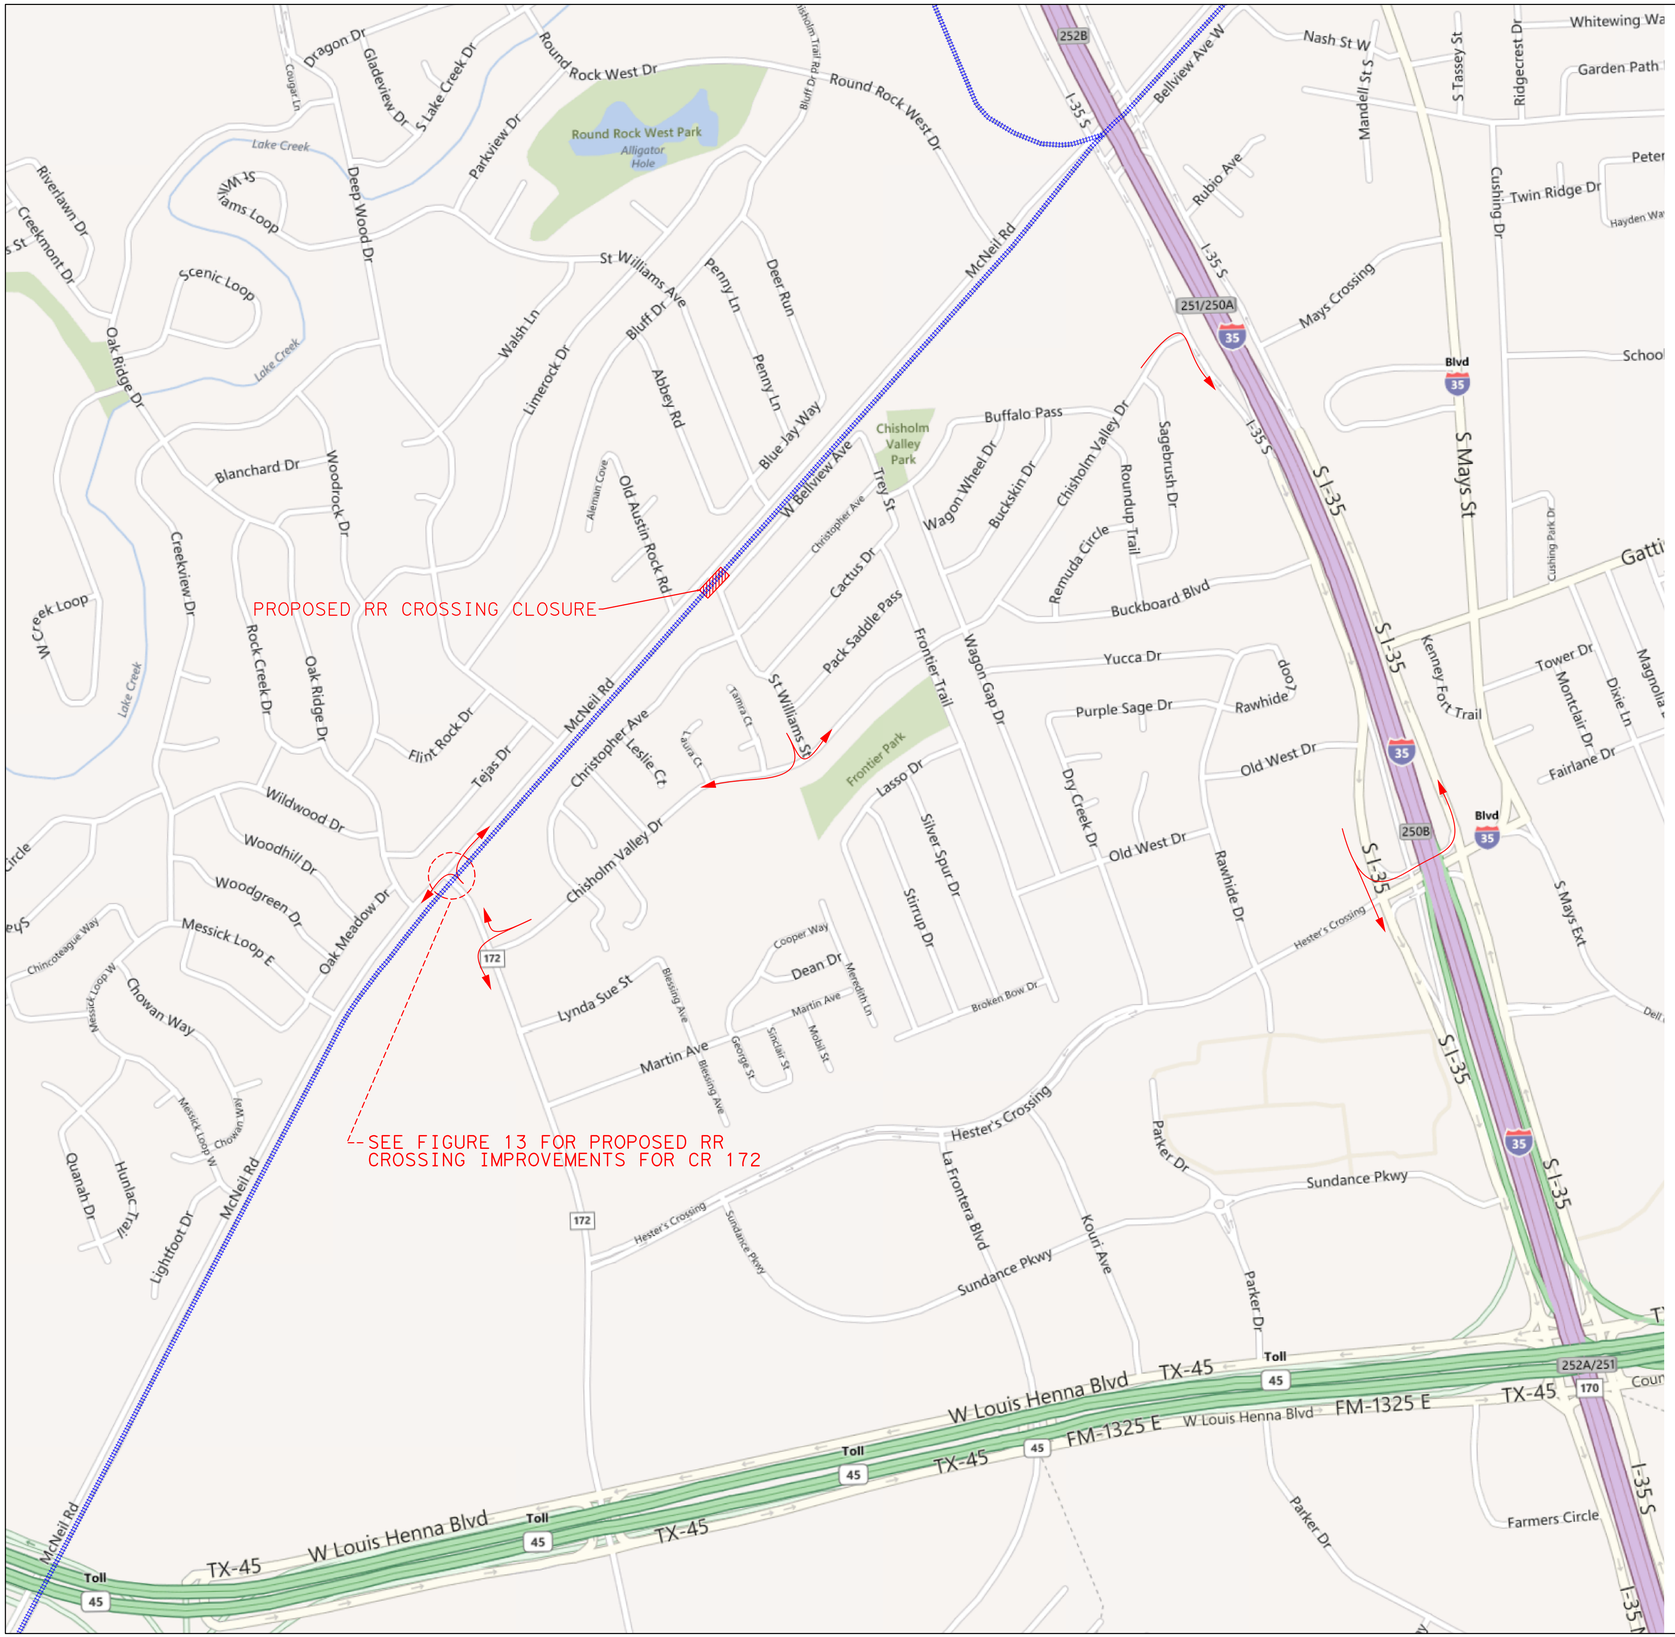

AM PEAK HOUR TRAFFIC VOLUMES

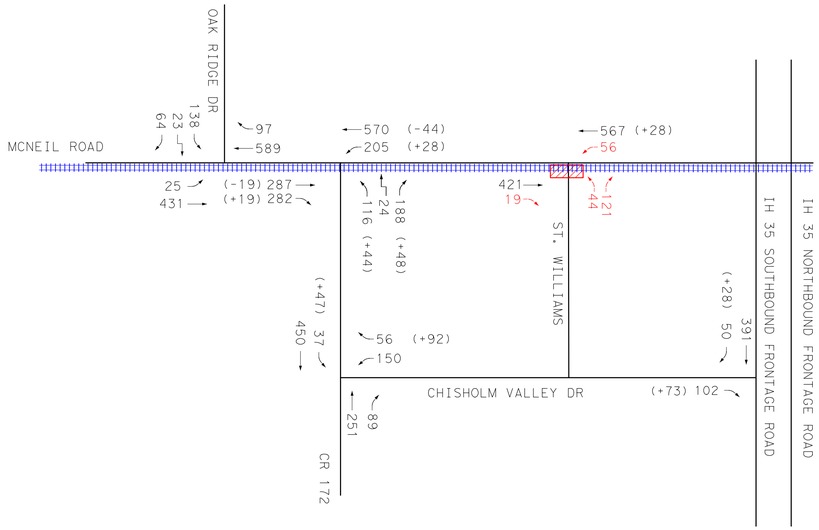

PM PEAK HOUR TRAFFIC VOLUMES

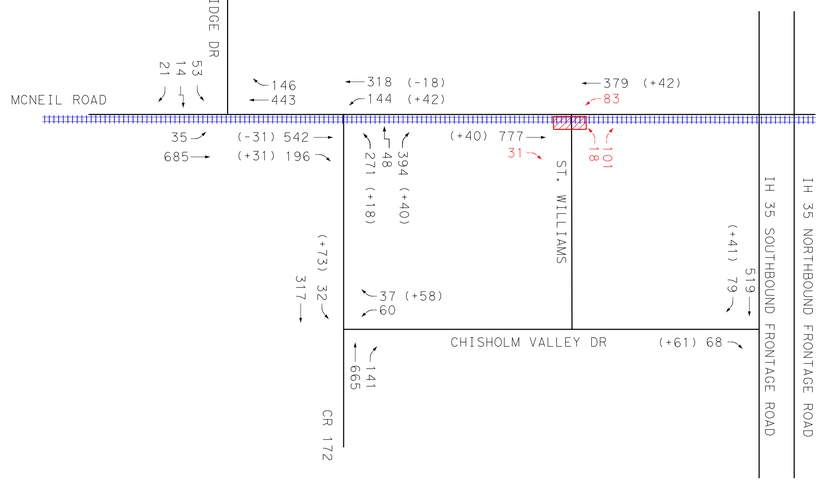

LEGEND

- PROPOSED RAILROAD CROSSING CLOSURE
- 31 — RE-ROUTED TRAFFIC DUE TO ROAD CLOSURE
- (+40) — ADDED TRAFFIC DUE TO CLOSURE AT ST. WILLIAMS

BROWN & GAY ENGINEERS, INC.

Brown & Gay Engineers, Inc.
Houston • Austin • Dallas • Fort Worth • Frisco
TBPE Registration No. F-1046

ST WILLIAMS STREET
RAILROAD CROSSING CLOSURE
AND ALTERNATE ROUTES
RAILROAD QUIET ZONE STUDY
ROUND ROCK, TEXAS